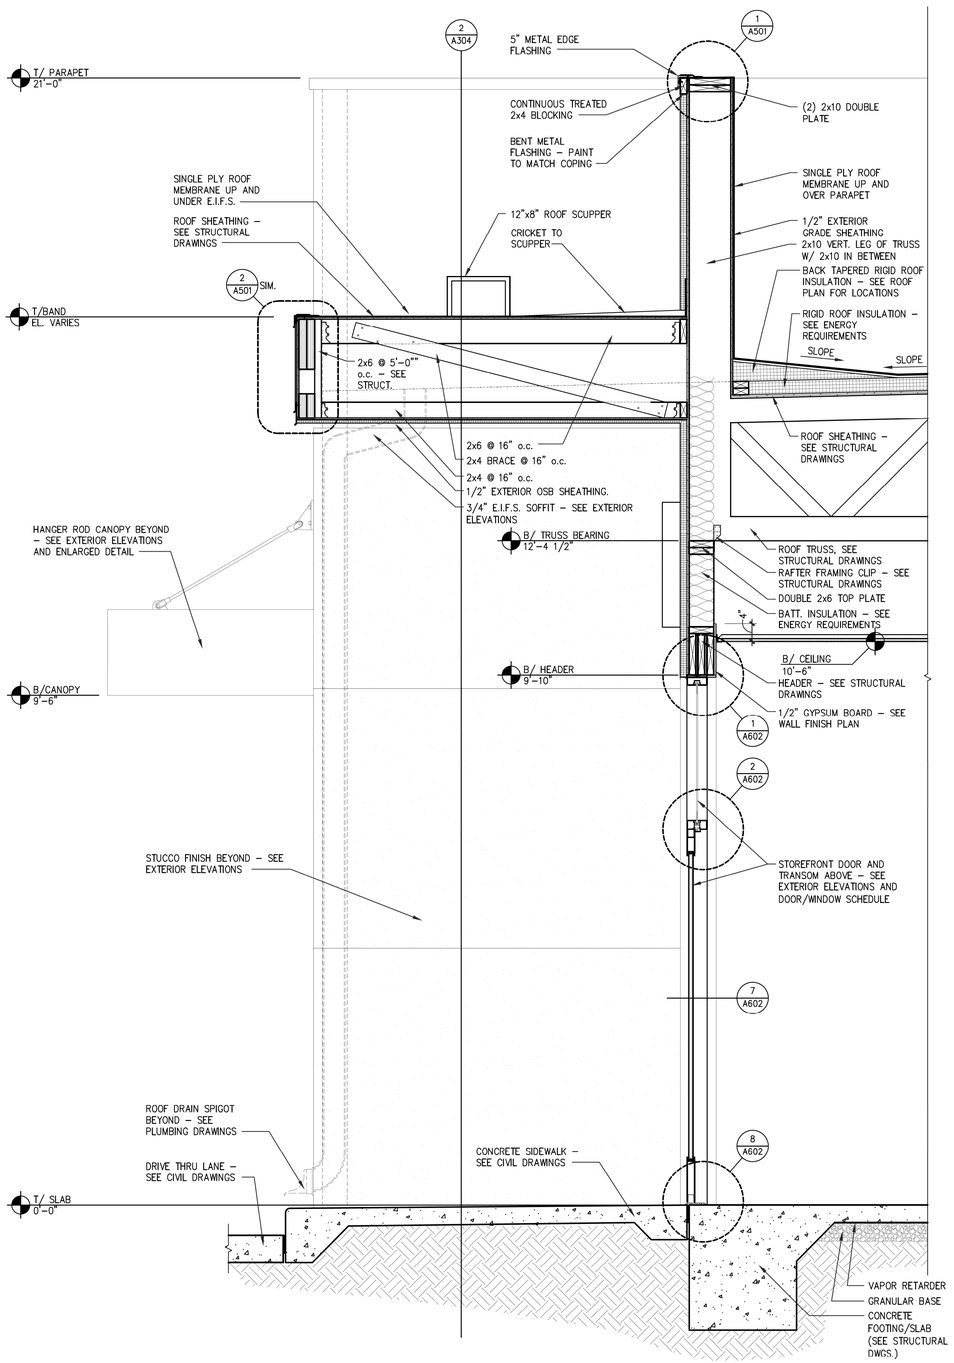

1 A304 SIDE WALL SECTION AT ENTRY DOOR

SCALE: 3/4" = 1'-0"

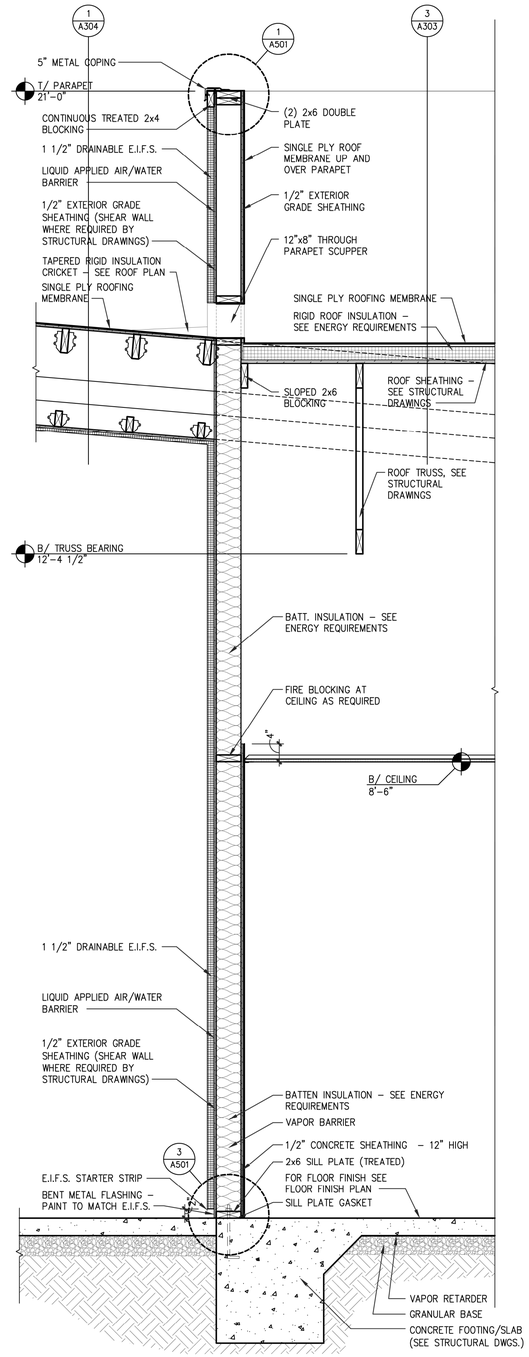

2 A304 SLOPE ROOF AT DRIVE THRU WALL

SCALE: 3/4" = 1'-0"

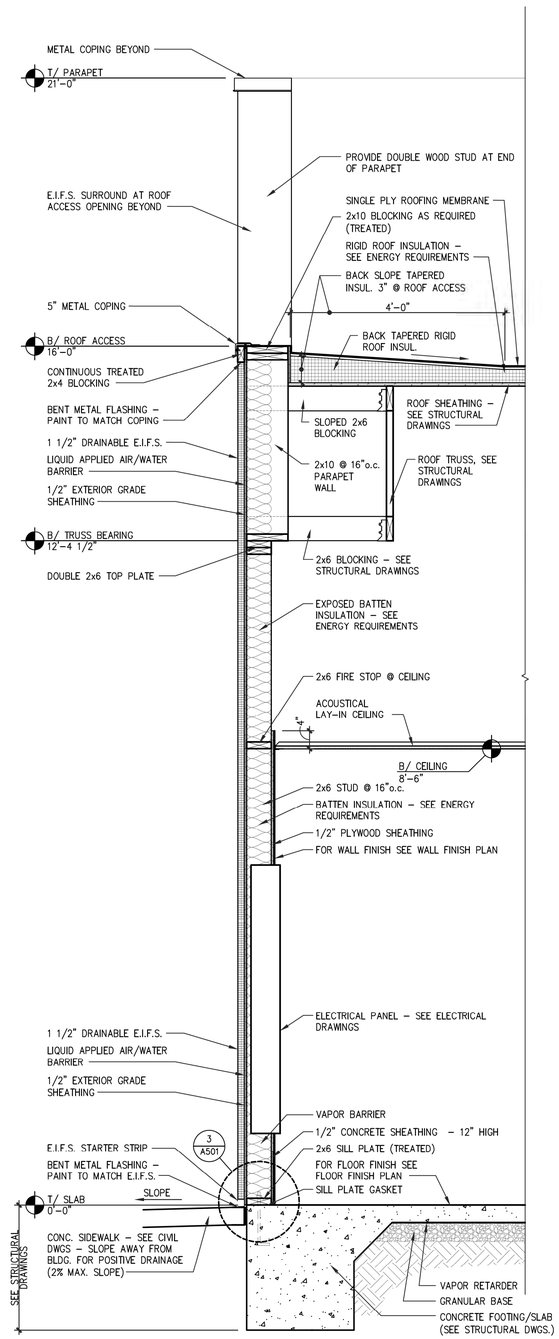

3 A304 REAR WALL SECTION AT ROOF ACCESS

SCALE: 3/4" = 1'-0"

LMHT Project No. 21318

THIS DRAWING IS THE PROPERTY OF THE ARCHITECT AND MAY NOT BE REPRODUCED OR USED WITHOUT HIS WRITTEN PERMISSION

INRD national restaurant designers
ARCHITECTS & ENGINEERS
3005 Carrington Mill Blvd., Morrisville, NC 27560
ph: 919 544 7251 fax: 919 544 9399
A Division of LMHT Associates

BRIAN L. JONES REGISTERED ARCHITECT No.9372 NORTH CAROLINA
1.11.22

PROJECT: HIGHWAY 55
3.0 PROTOTYPE
1424 CURTIS BRIDGE ROAD
WILKSBORO, NC 28697

DRAWING: WALL SECTIONS

Revisions

REVISION DATE

PROJECT DATE
01/07/2022

Drawn By
CIH

Checked By
GRL

Sheet No.
A304