22-5

5-62

RECORD OF SURVEY

OF

A PORTION OF THE SE 1/4 OF THE NE 1/4, SEC. 22, AND THE S 1/2 OF THE NW 1/4, SEC 23, ALL IN T. 8N., R. 9E., M.D.M. LYING EASTERLY OF LATROBE ROAD COUNTY OF EL DORADO, STATE OF CALIFORNIA

SCALE 1" = 200'

SEPT., 1976

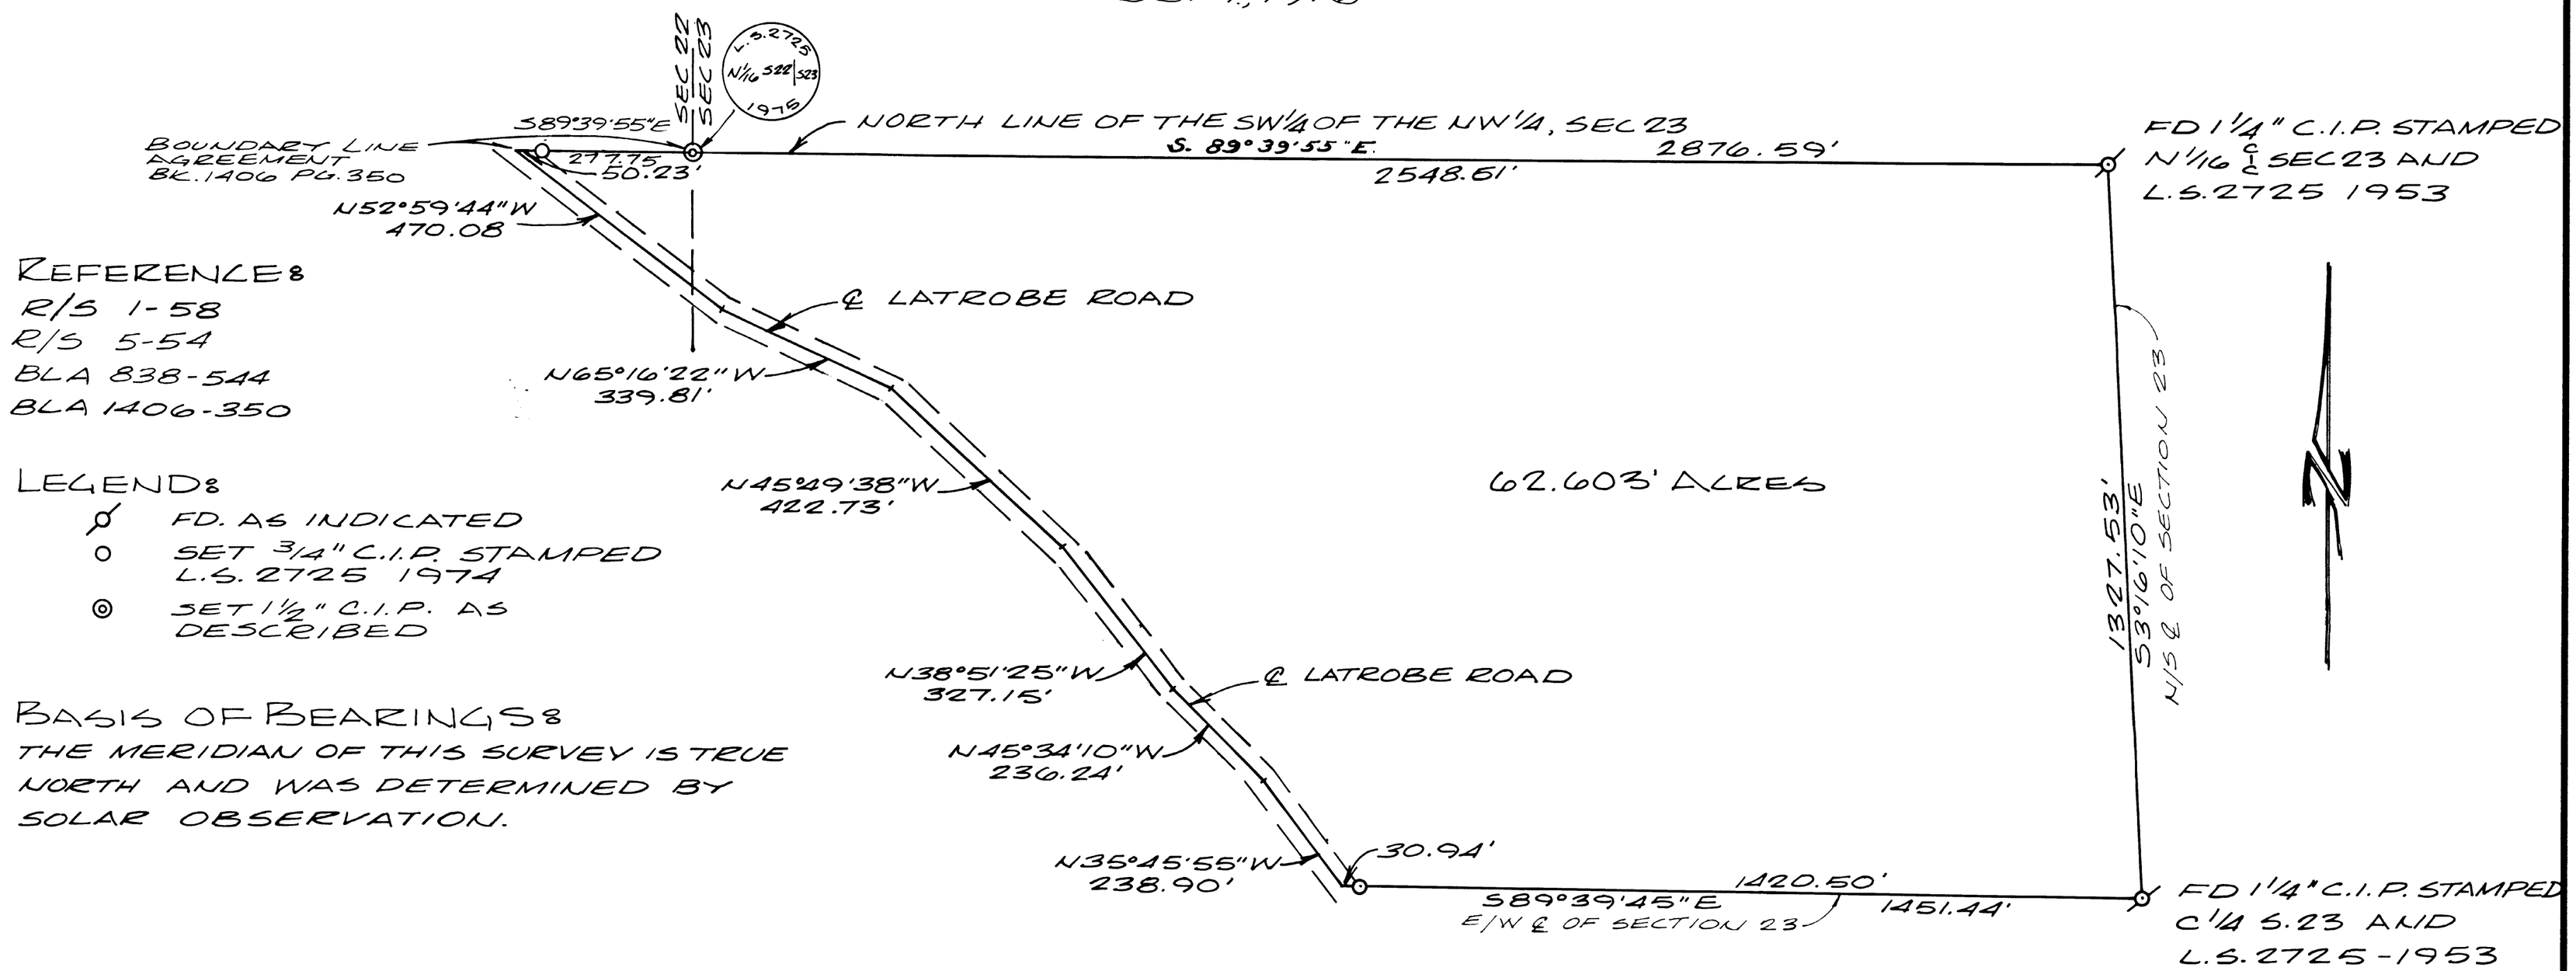

62.603' ACRES

REFERENCES

R/S 1-58
R/S 5-54
BLA 838-544
BLA 1406-350

LEGEND:

- ⌀ FD. AS INDICATED
- o SET 3/4" C.I.P. STAMPED L.S. 2725 1974
- ◎ SET 1 1/2" C.I.P. AS DESCRIBED

BASIS OF BEARINGS:

THE MERIDIAN OF THIS SURVEY IS TRUE NORTH AND WAS DETERMINED BY SOLAR OBSERVATION.

SURVEYOR'S CERTIFICATE:

THIS MAP CORRECTLY REPRESENTS A SURVEY MADE BY ME OR UNDER MY DIRECTION IN CONFORMANCE WITH THE REQUIREMENTS OF THE LAND SURVEYOR'S ACT AT THE REQUEST OF MICHAEL HARTZELL AND RUBY HARTZELL.

Harvey L Butler
HARVEY L. BUTLER
L.S. 2725

LICENSED LAND SURVEYOR HARVEY L. BUTLER No. 2725 CALIFORNIA

COUNTY SURVEYOR'S CERTIFICATE:

THIS MAP HAS BEEN EXAMINED FOR CONFORMANCE WITH THE REQUIREMENTS. OF THE LAND SURVEYOR'S ACT THIS 4th DAY OF Oct 1976.

LICENSED LAND SURVEYOR FRED G. DeBERRY No. 2403 STATE OF CALIFORNIA

Fred G. DeBerry
FRED G. DEBERRY
L.S. 2403
COUNTY SURVEYOR
COUNTY OF EL DORADO

COUNTY RECORDER'S CERTIFICATE:

FILED THIS 4th DAY OF October 1976, AT 2:08 P.M., IN BOOK 5 OF RECORD OF SURVEYS AT PAGE 62 AT THE REQUEST OF MICHAEL HARTZELL AND RUBY HARTZELL.

DOCUMENT NO. 36472

James W. Sweeney
JAMES W. SWEENEY
COUNTY RECORDER
COUNTY OF EL DORADO
BY: Dorothy Carr, DEPUTY

EXISTING ASSESSOR'S PARCEL NO 56-10-49

5-62

5-62

5-62